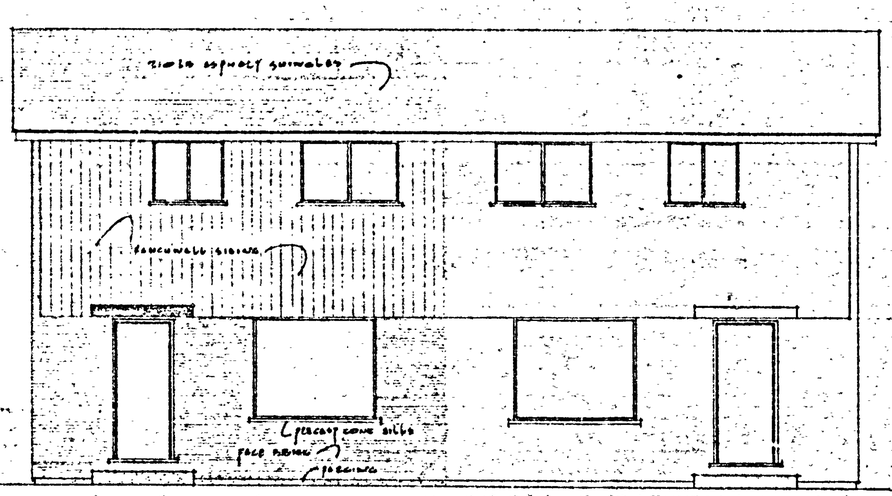

FRONT ELEVATION

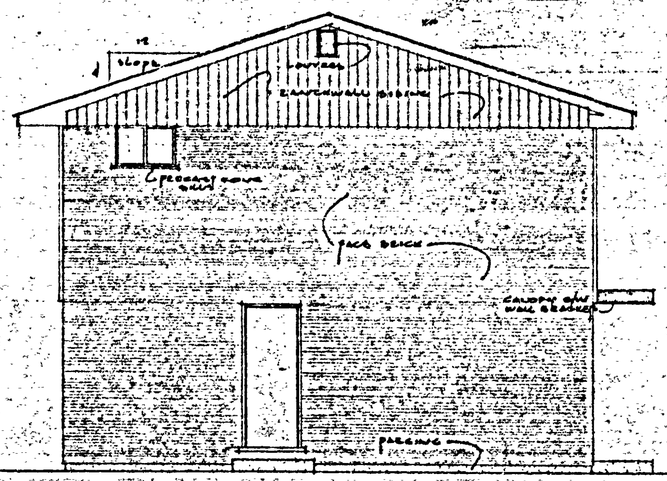

SIDE ELEVATION

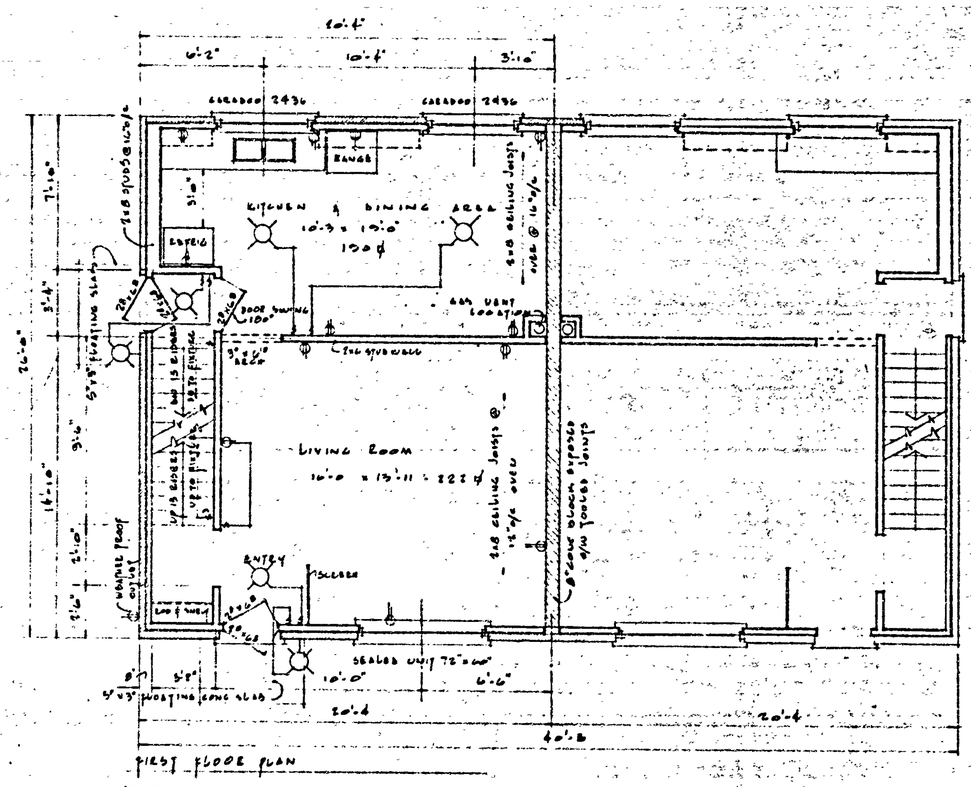

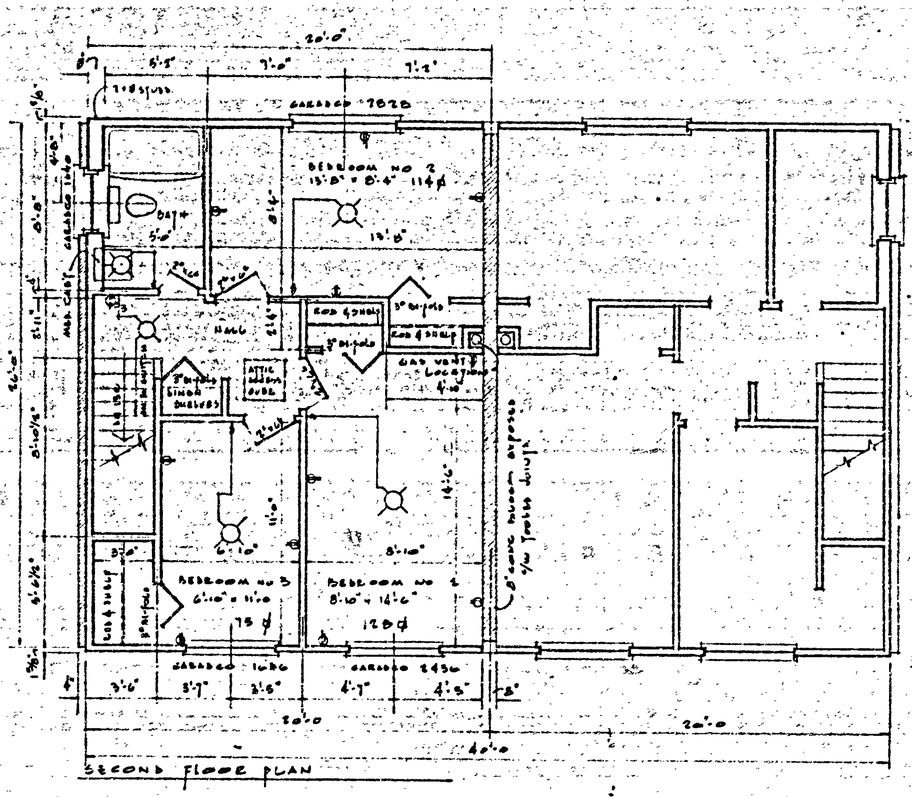

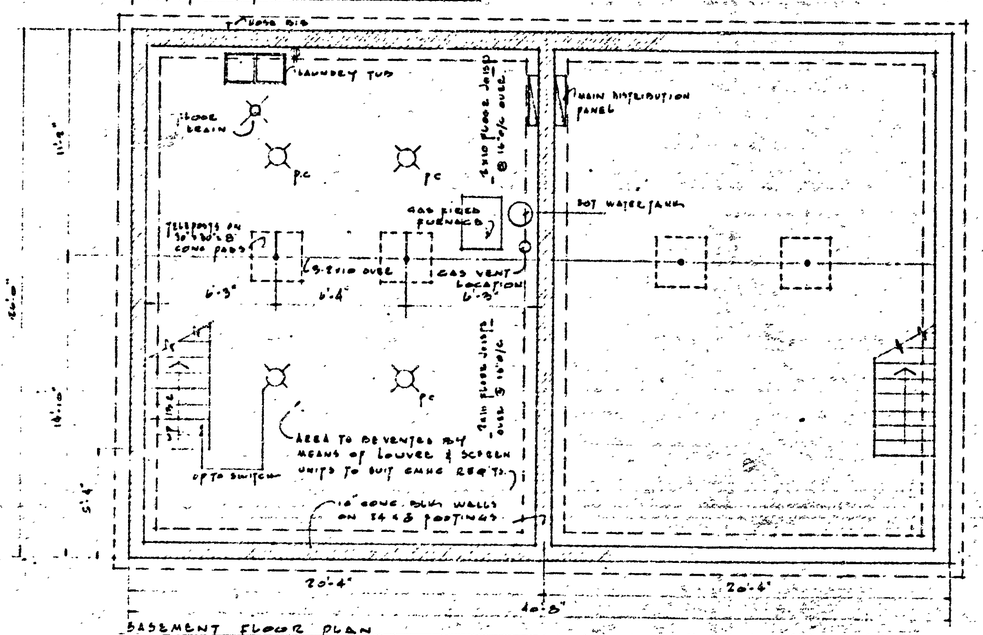

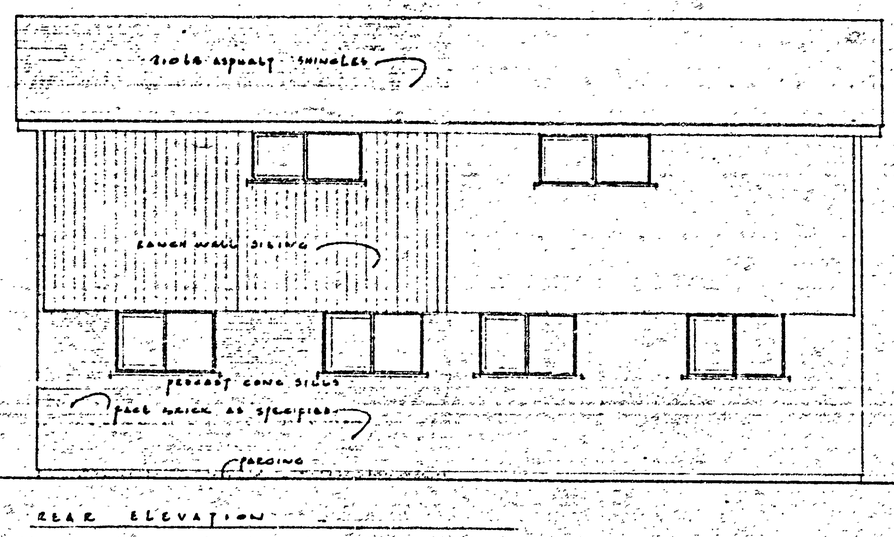

REAR ELEVATION

ELEVATIONS-STYLE 'A'

DATE	MARK	BY	REVISIONS

"BUILDERS FOR BETTER LIVING"

M3665-A01

HEAD OFFICE: PORT ARTHUR, ONTARIO

HEADWAY BUILDERS LIMITED

DRAWING TITLE

SEMI-DETACHED | TWO STOREY

SHEET TITLE

3 BEDROOM UNIT

SCALE	1/4" = 1'-0"	SHEET NO.	OF
DRAWN	[illegible]		
CHECKED		DRAWING NO.	
DATE	SEPT 12-1967		